STREET ADDRESS	488 BROUGHTON ST. VANCOUVER, BC
LEGAL DESCRIPTION	Lot A, of the Public Harbour of Burrard Inlet Group 1 New Westminster District Plan EPP 104419

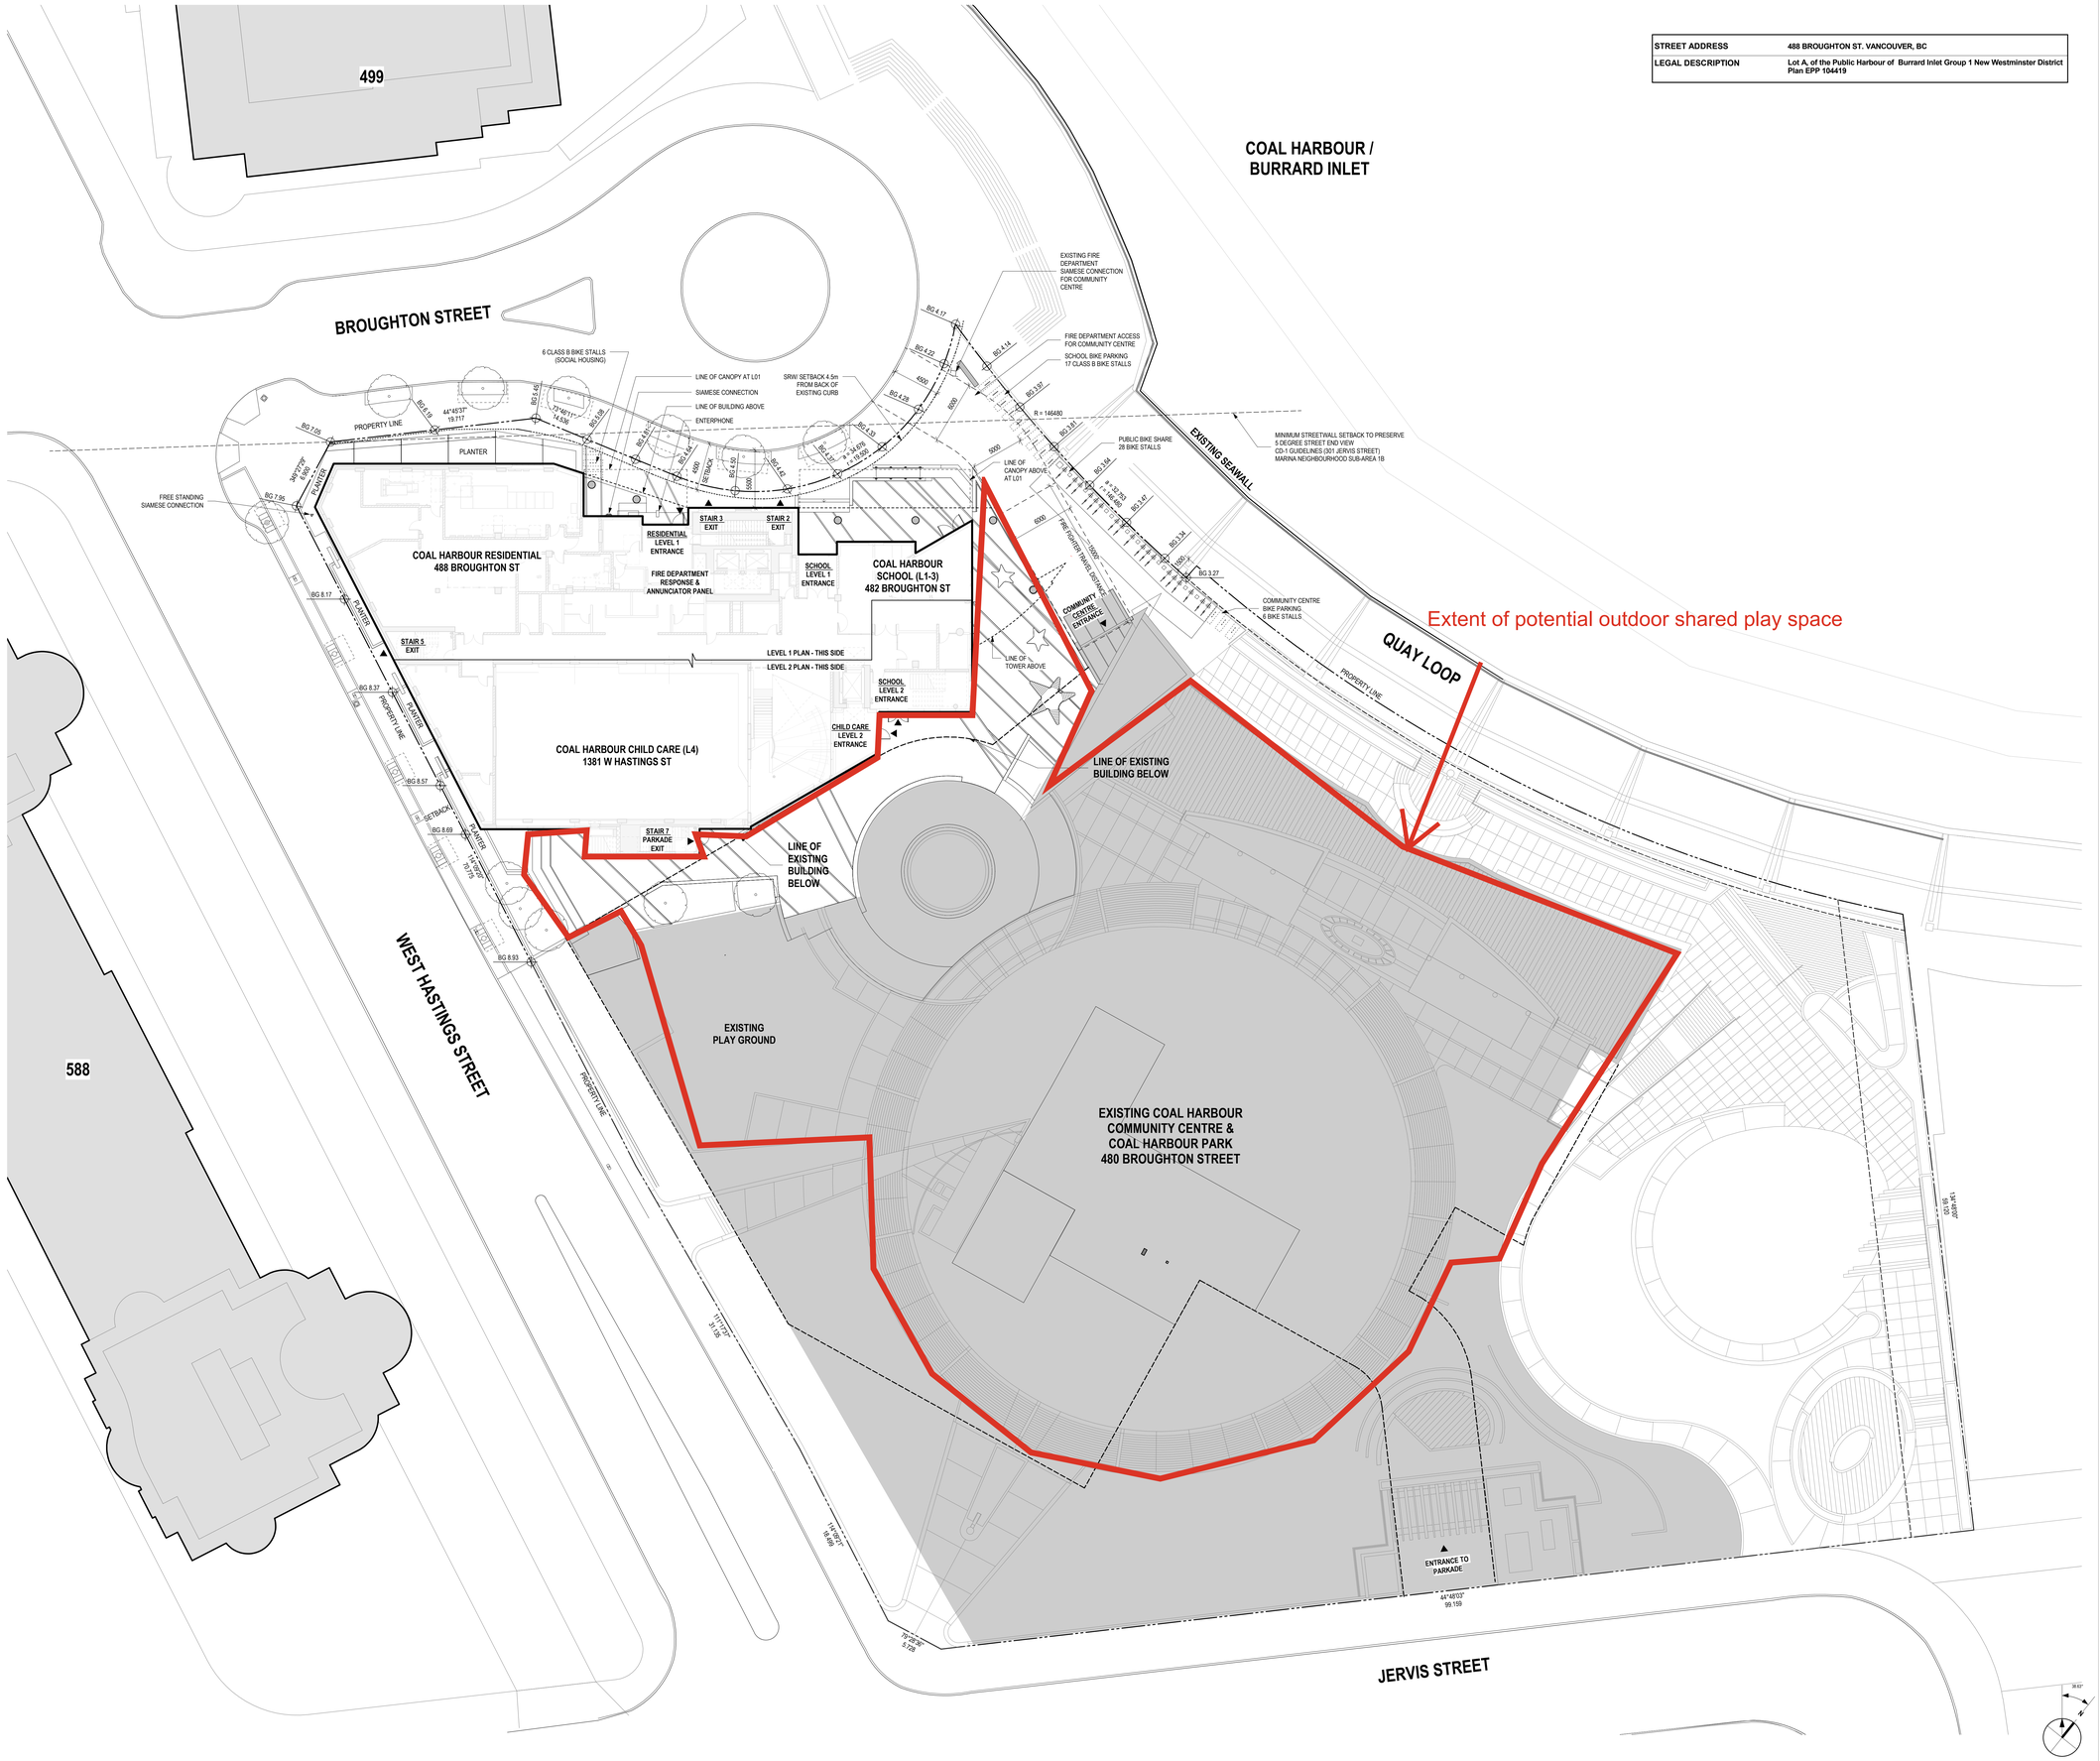

Copyright reserved. The documents and design as an instrument of service are and at all times remain the exclusive property of HENRIQUEZ PARTNERS ARCHITECTS and may not be reproduced without the express written consent of HENRIQUEZ PARTNERS ARCHITECTS. All designs and related information in whole or in part shown on these documents are for the express use for the specified project only and shall not be used otherwise without the express written consent of HENRIQUEZ PARTNERS ARCHITECTS.

The Contractor shall verify and be responsible for all dimensions on site and shall inform HENRIQUEZ PARTNERS ARCHITECTS of any variations from the dimensions and conditions shown on the documents. Shop drawings shall be submitted to HENRIQUEZ PARTNERS ARCHITECTS for review and approval prior to fabrication.

HENRIQUEZ PARTNERS ARCHITECTS do not warrant that the drawings are produced to scale. Dimensions may not be scaled from the documents.

REVISION DESCRIPTION	REVISION DATE
ISSUED FOR CONSTRUCTION 2 (SI #29)	AUG 19, 2022
ISSUED FOR CONSTRUCTION	FEB 21, 2022

Henriquez Partners Architects
598 W Georgia Street
Vancouver BC V6B 2A3 T 604.687.5681

JOB TITLE
COAL HARBOUR (PHASE 2)
488 BROUGHTON ST. VANCOUVER, BC

CONSULTANT

DRAWING TITLE
SITE PLAN

DATE FEB 2021	DRAWN JP
SCALE 1:200	CHECKED KS
JOB NO. 1905	

A1.00

C:\Users\Andy.Bisam\Documents\1905 CH HPA MAIN_CA_kmjbisam.rvt
2022-08-19 9:48:00 AM